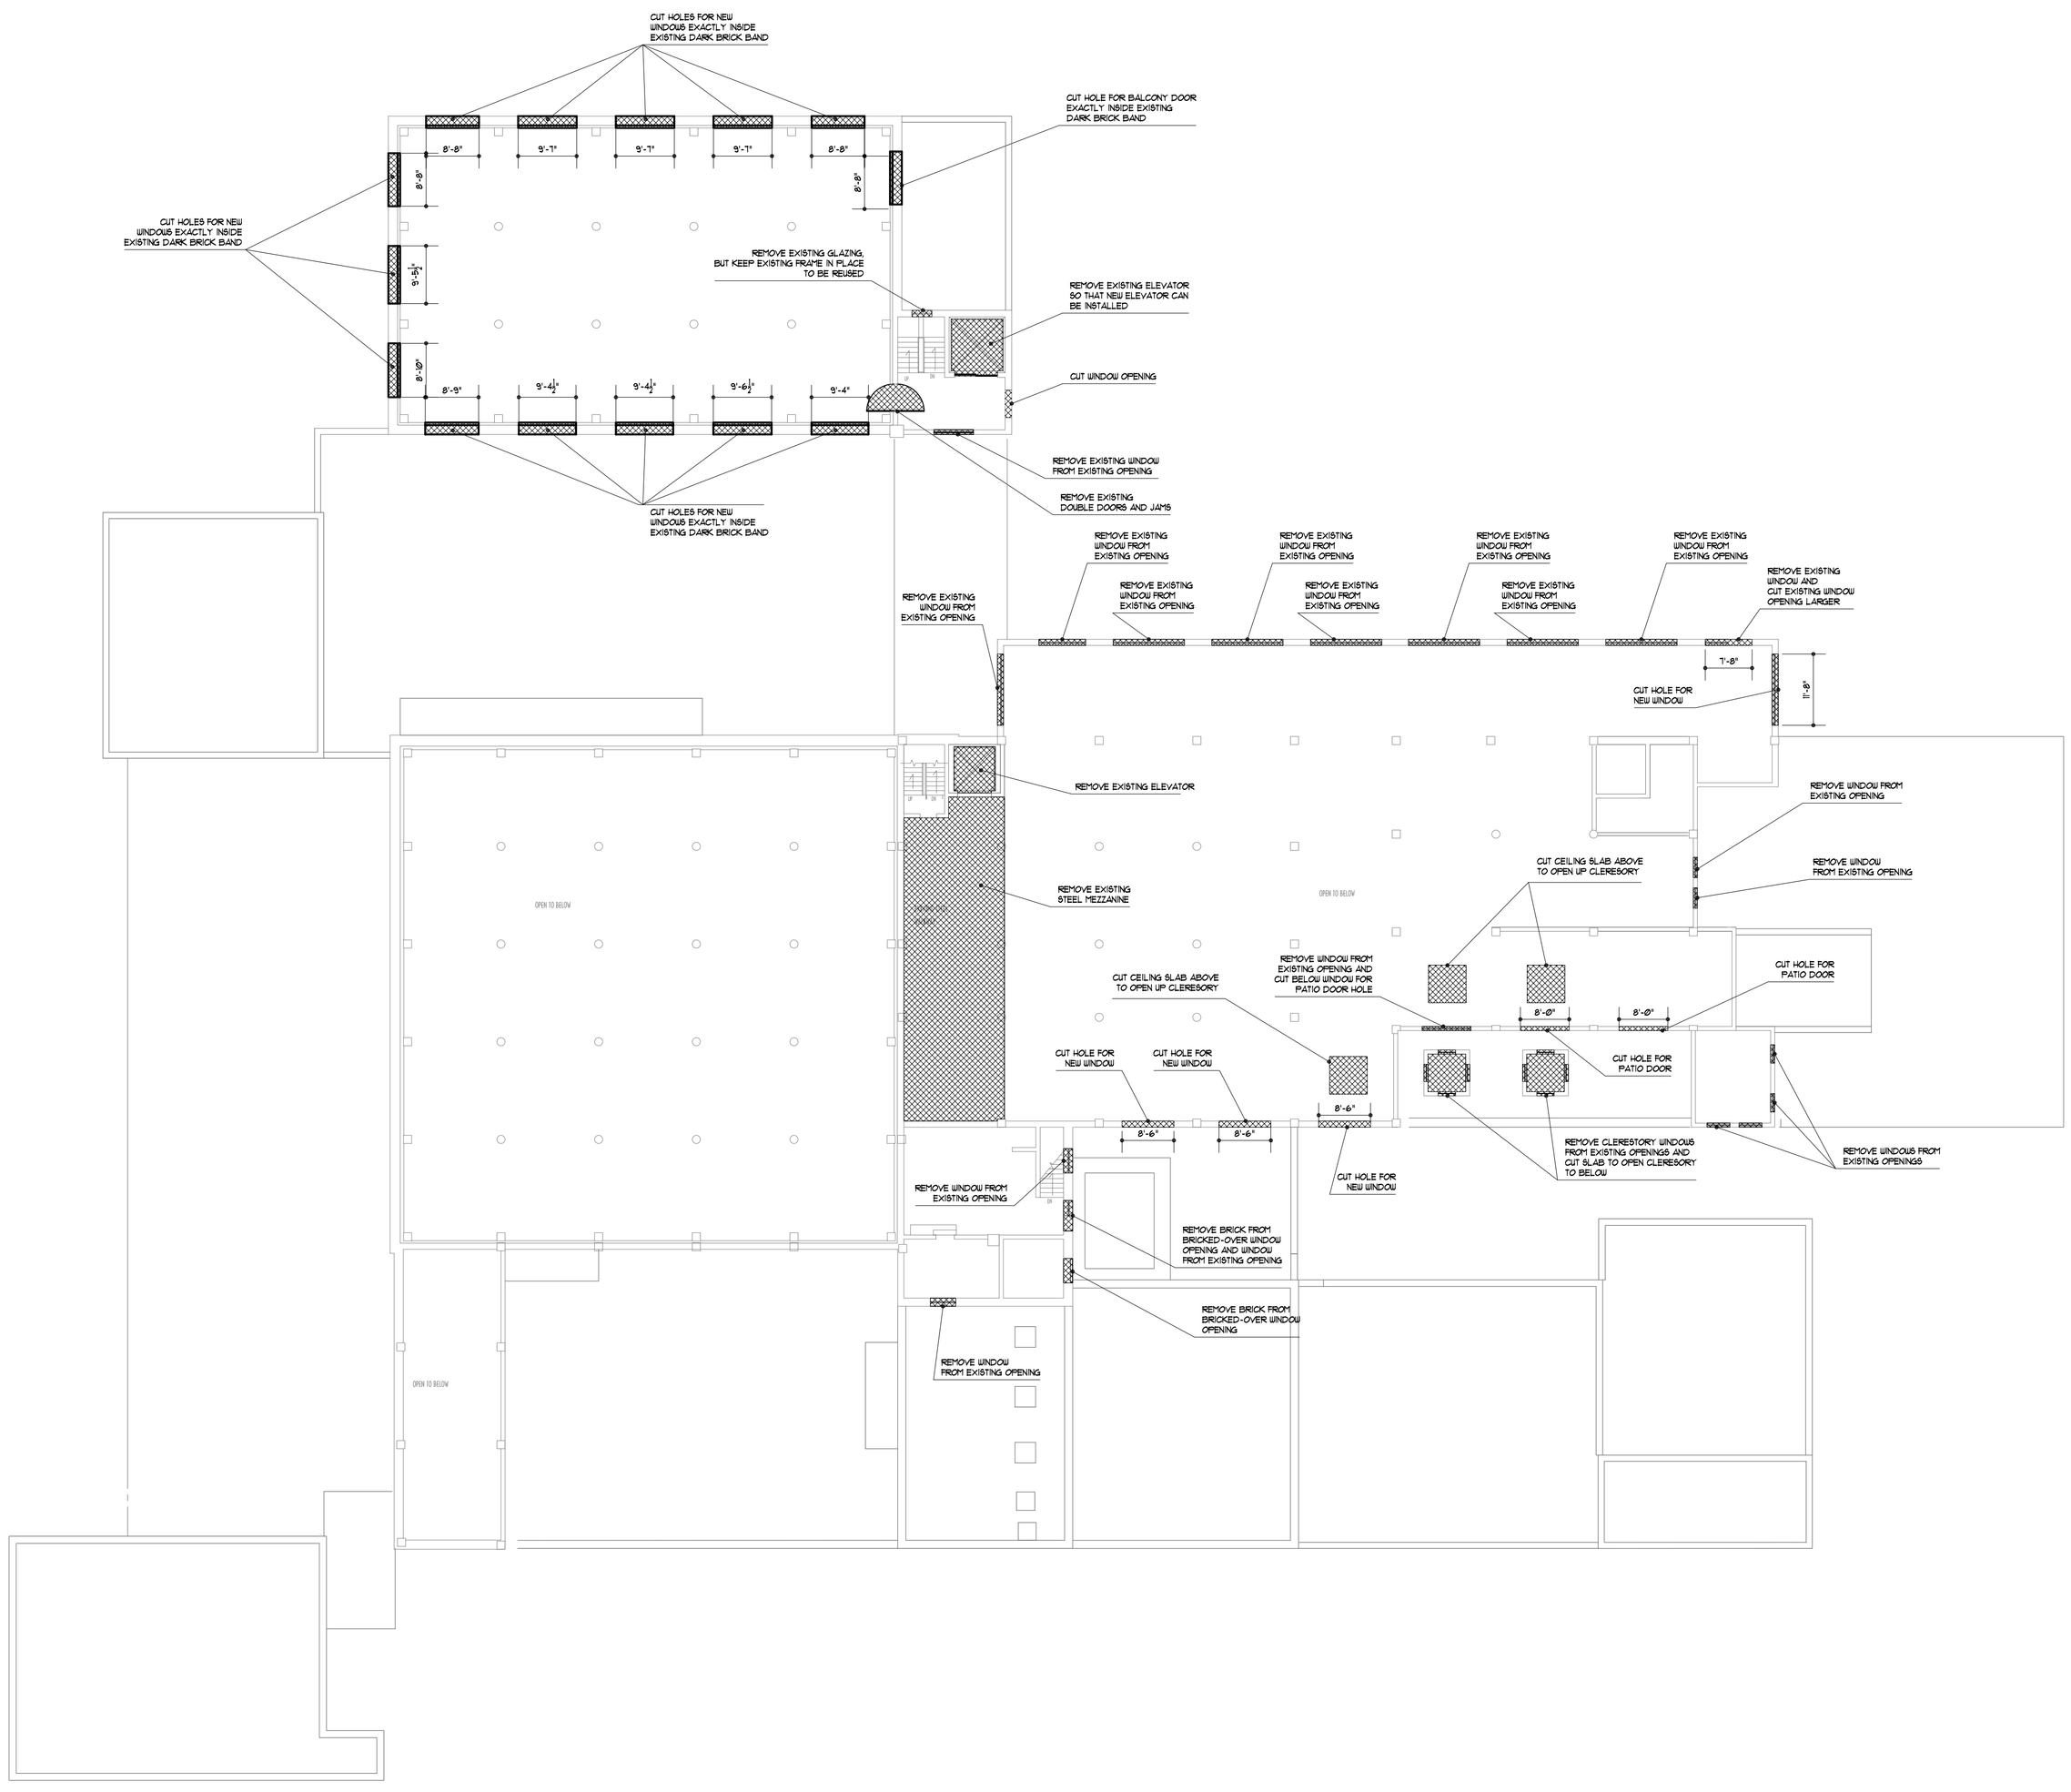

DEMO NOTES:

1. ALL EXISTING WINDOWS TO BE REMOVED SO THEY CAN BE REPLACED, EXCEPT ONLY GLAZING TO BE REMOVED ON THE SOUTH FACING WINDOWS AT THE LANDINGS OF THE STAIRWAY OF THE SOUTH TOWER (A.K.A. "THE FREEZER TOWER."

2. ALL EXISTING PLUMBING VENT STACKS, INTERIOR PIPING AND HARDWARE, AIR DUCTS, CHUTES AND SHAFTS, AIR STACKS, AIR HOODS, AND/OR EXHAUST HOODS, TO BE REMOVED. CONTRACTOR MUST FIELD VERIFY THAT ALL HAVE BEEN ACCOUNTED FOR ON PLANS.

3. CONTRACTOR TO FIELD VERIFY ALL MEASUREMENTS. NOTIFY ARCHITECT OF ANY MAJOR DESCREPENCIES.

4. NOTE THAT THE RAMP BUILDING HAS SHORTER FLOORS, SO THERE ARE FIVE FLOORS OF RAMP BUILDING IN THE SAME VERTICAL DISTANCE AS FOUR FLOORS IN THE MAIN BUILDING. (THE BASEMENT AND FIRST FLOOR LINE-UP, AND THE FIFTH FLOOR OF THE RAMP BUILDING LINES UP WITH THE FOURTH FLOOR OF THE MAIN BUILDING.

5. ALL REMAINING STEEL THAT WAS PART OF MEZZANNINE EQUIPMENT TO BE REMOVED.

1 5TH FLOOR DEMO PLAN
SCALE: 1/16" = 1'-0"

EXISTING WALLS TO REMAIN AS IS
ITEMS TO BE DEMOLISHED OR REMOVED

STATE OF COLORADO
MIKAL STEPHEN TORGERSON
C-4974
LICENSED ARCHITECT

PUEBLO ICEHOUSE
303 SOUTH SANTA FE
PUEBLO, COLORADO
PROJECT NUMBER:

MTA
M. Torgerson
Architects

223 North College Avenue
Fort Collins, CO 80524
970.416.7431
1.888.416.7431
Fax: 970.416.7435
Email: Mikal@Architex.com
http:\\www.Architex.com

REVISION: PRELIMINARY, NOT FOR CONSTRUCTION

DATE: 2/14/2008

A-150