A-160

DATE: 2/14/2008

REVISIONS: PRELIMINARY, NOT FOR CONSTRUCTION

223 North College Avenue
Fort Collins, CO 80524
970.416.7431
1.888.416.7431
Fax: 970.416.7435
Email: Mail@Arkitex.com
http://www.Arkitex.com

M. Torgerson
Architects

MTA

PUEBLO ICEHOUSE LOFTS

303 SOUTH SANTA FE
PUEBLO, COLORADO
PROJECT NUMBER:

STATE OF COLORADO
LICENSED
ARCHITECT
MARK STEPHEN TORGERSON
C-4974

1 6TH FLOOR DEMO PLAN

SCALE: 1/16" = 1'-0"

EXISTING WALLS TO REMAIN AS IS

ITEMS TO BE DEMOLISHED OR REMOVED

DEMO NOTES:

1. ALL EXISTING WINDOWS IN CLERESTORIES TO BE BE REMOVED SO NEW WINDOWS CAN BE INSTALLED.

2. ALL DOORS DOOR JAMS AND WINDOWS IN THE PENTHOUSE AREAS FOR THE ELEVATOR/STAIR SHAFTS TO BE REMOVED SO NEW ONES CAN BE INSTALLED.
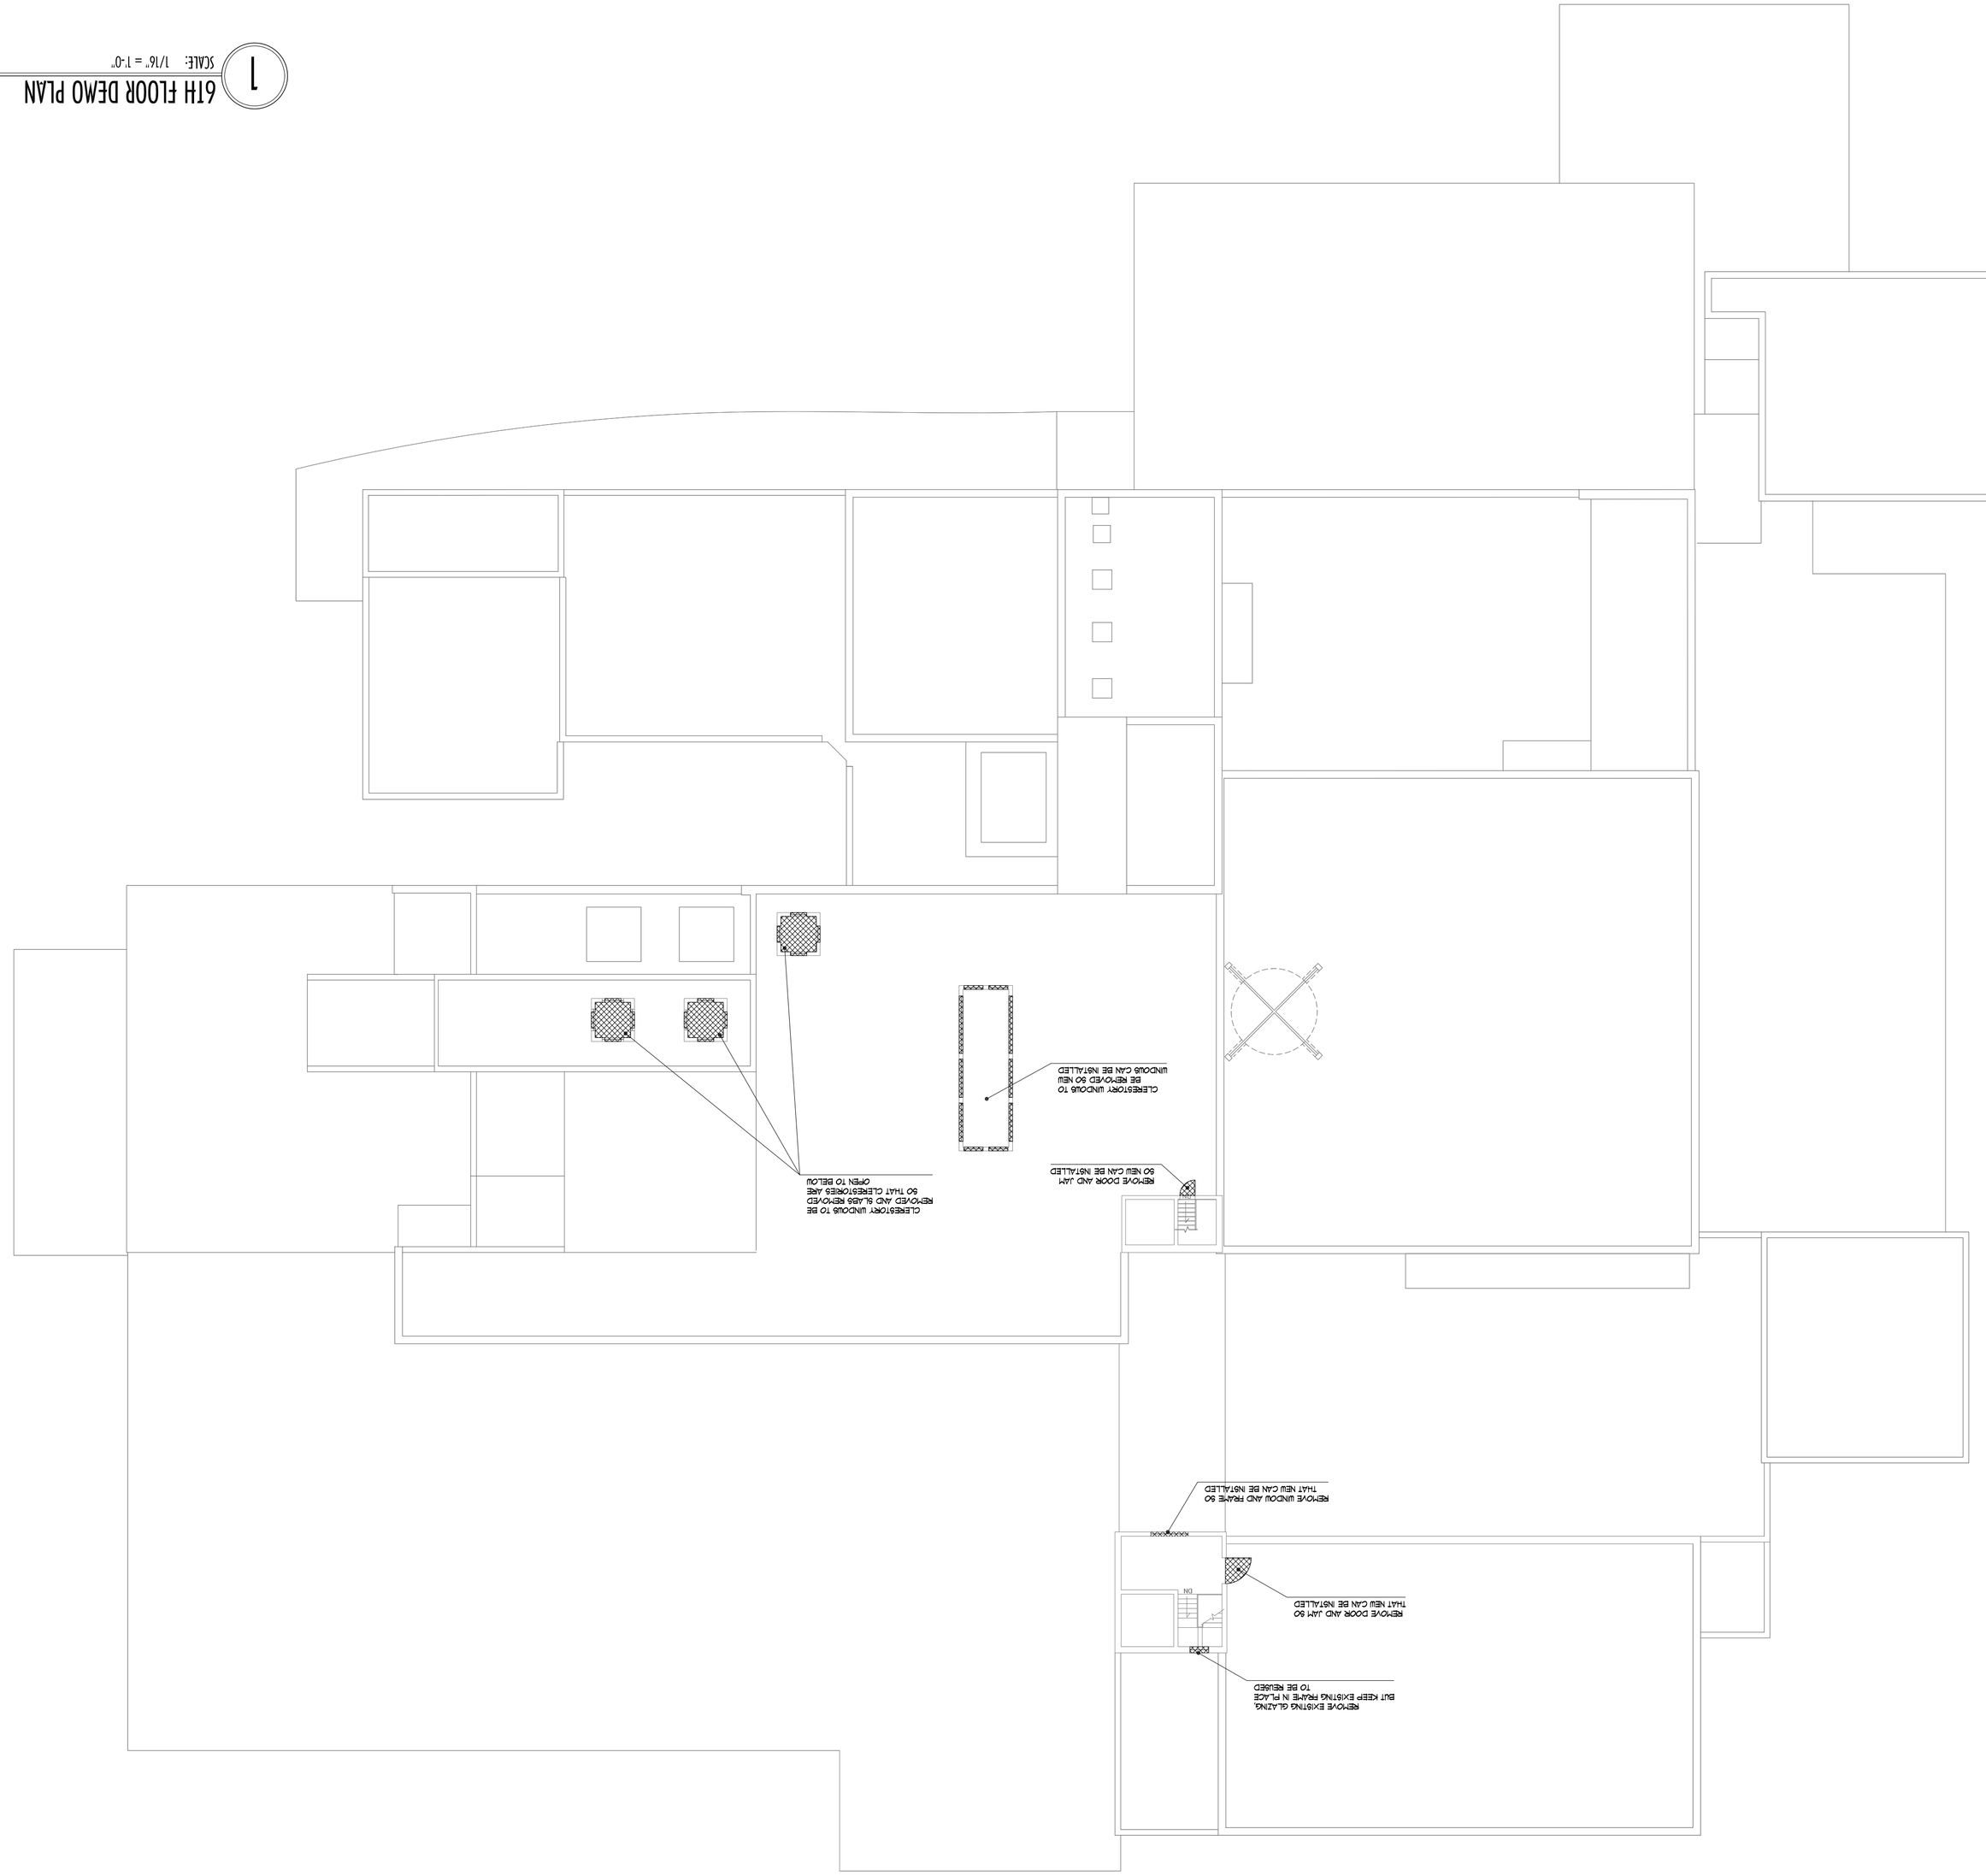
3. ALL CLERESTORIES THAT HAVE CONCRETE FILL TO HAVE THE SLAB REMOVED SO CLERESTORY CAN BE OPEN TO BELOW