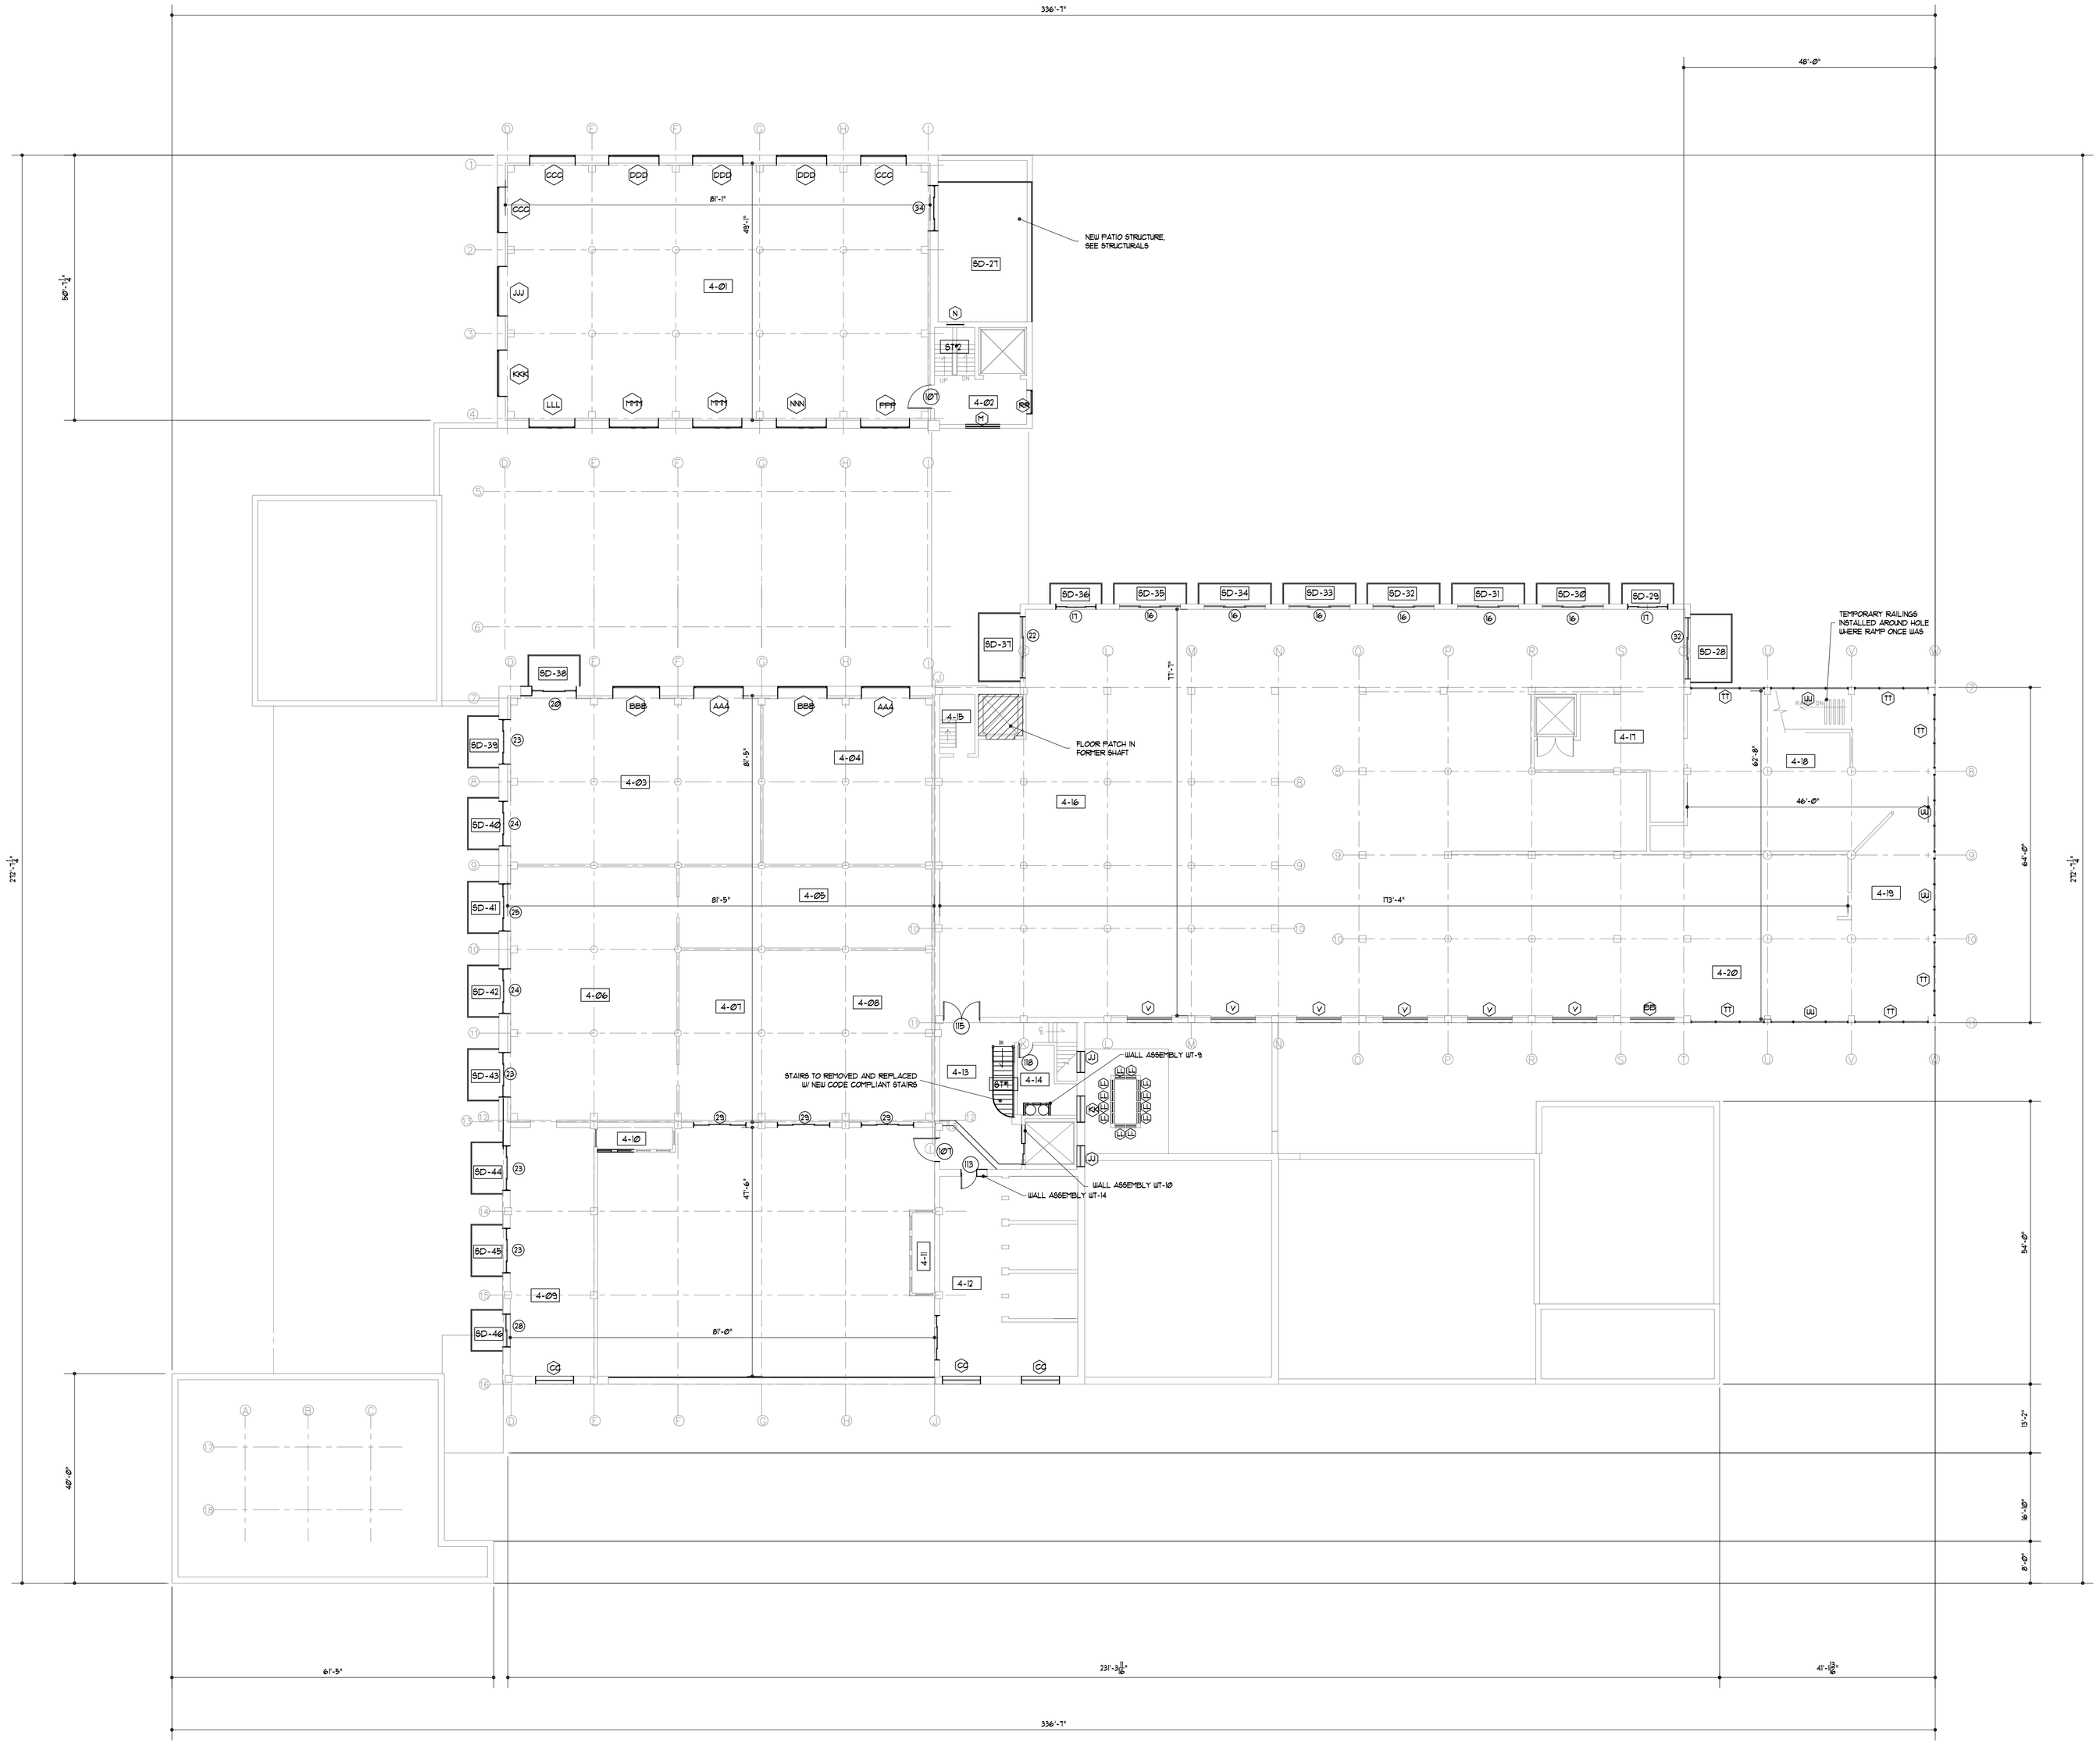

NOTE:

- ALL MEASUREMENTS TO BE FIELD VERIFIED - NOTIFY ARCHITECT OF ANY MAJOR DISCREPANCIES.
- EXISTING DOORWAYS IN THE MAIN ELEVATOR / STAIR LOBBY MAY BE TALLER THAN PROPOSED DOORWAYS. IN SUCH A CASE, USE WALL ASSEMBLY UT-14 FOR PATCHING

EXISTING WALLS TO REMAIN AS IS
NEW WALLS TO BE ADDED
NEW FLOOR PER STRUCTURAL

1 PROPOSED FOURTH FLOOR PLAN
SCALE: 1/16" = 1'-0"

PUEBLO ICEHOUSE
303 SOUTH SANTA FE
PUEBLO, COLORADO
PROJECT NUMBER:

MTA
M. Torgerson
Architects

223 North College Avenue
Fort Collins, CO 80524
970.416.7431
1.888.416.7431
Fax: 970.416.7435
Email: Mike@Architex.com
http:\\www.Architex.com

REVISIONS: PRELIMINARY, NOT FOR CONSTRUCTION

DATE: 2/14/2008

A-141