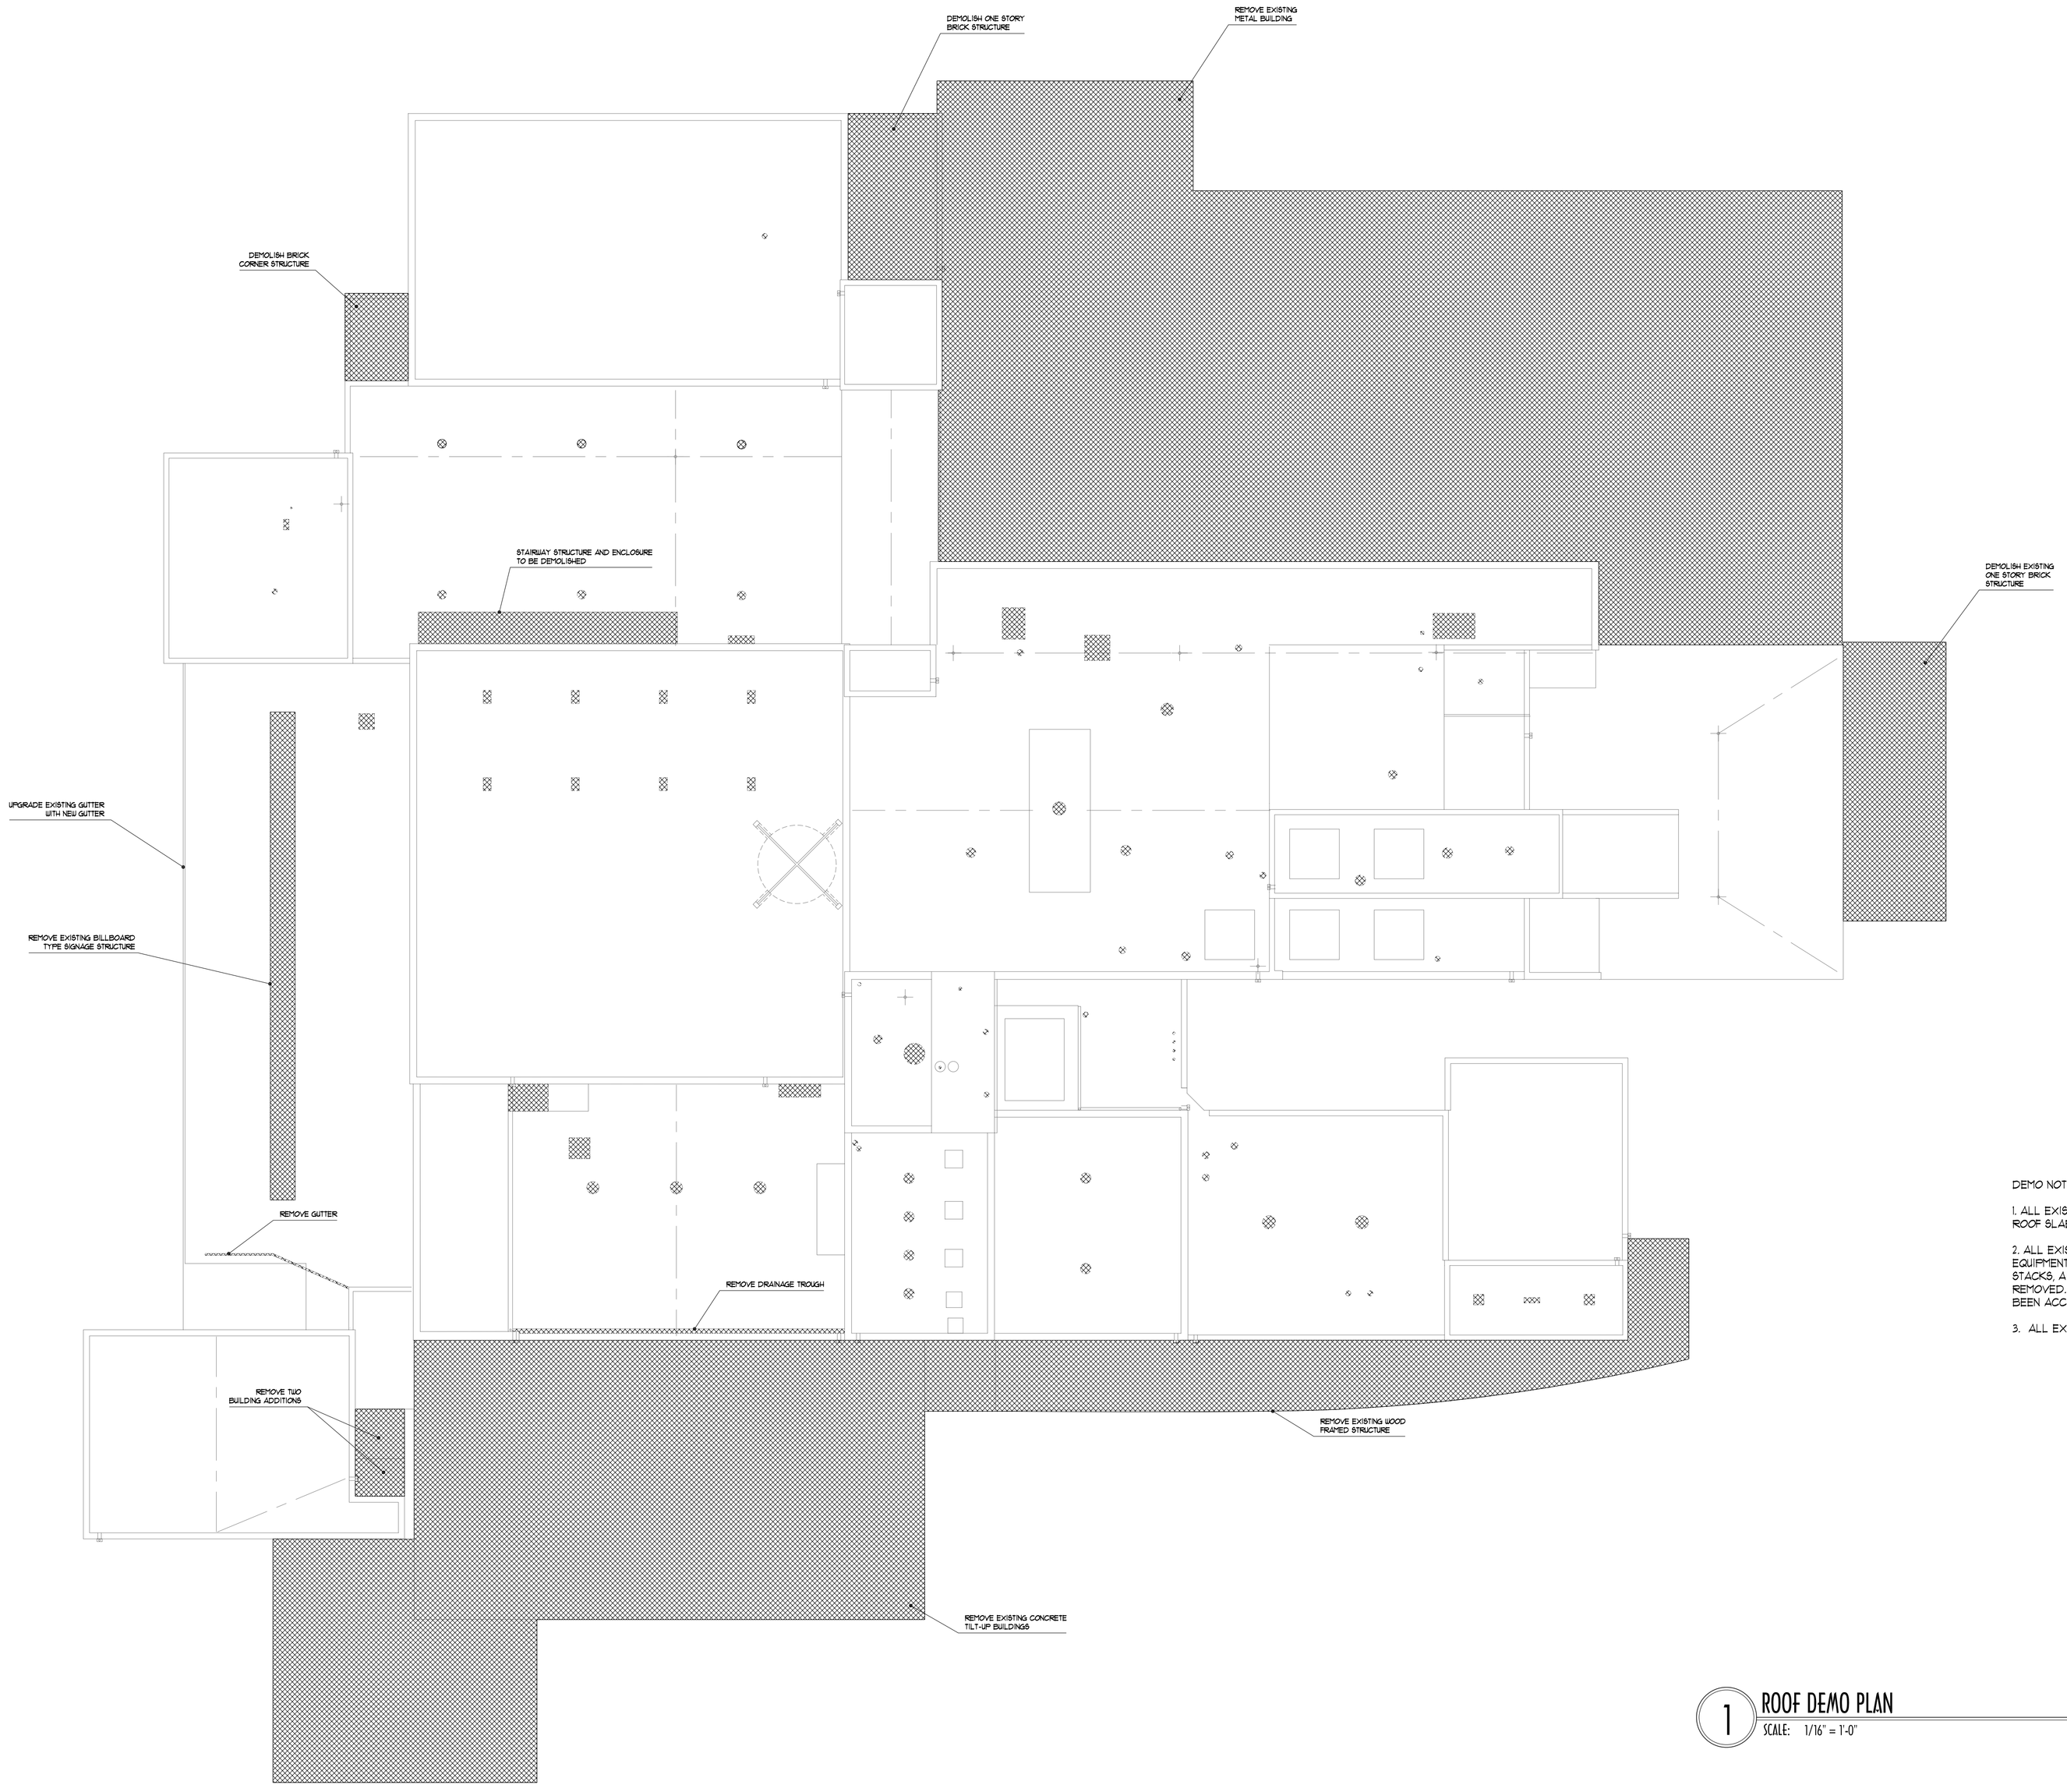

DEMO NOTES:

1. ALL EXISTING ROOFING MATERIAL TO BE REMOVED SO THAT ROOF SLABS ARE EXPOSED.

2. ALL EXISTING PLUMBING VENT STACKS, ROOF MOUNTED EQUIPMENT PIPING AND HARDWARE, AIR DUCTS, AIR INTAKE STACKS, AIR INTAKE HOODS, AND/OR EXHAUST HOODS, TO BE REMOVED. CONTRACTOR MUST FIELD VERIFY THAT ALL HAVE BEEN ACCOUNTED FOR ON PLANS.

3. ALL EXISTING ROOF MOUNTED EQUIPMENT TO BE REMOVED.

1 ROOF DEMO PLAN
SCALE: 1/16" = 1'-0"

EXISTING WALLS TO REMAIN AS IS
ITEMS TO BE DEMOLISHED OR REMOVED

STATE OF COLORADO
MIKAL STEPHEN TORGERSON
C-4974
LICENSED ARCHITECT

PUEBLO ICEHOUSE LOFTS
303 SOUTH SANTA FE
PUEBLO, COLORADO
PROJECT NUMBER:

MTA
M. Torgerson
Architects

223 North College Avenue
Fort Collins, CO 80524
970.416.7431
1.888.416.7431
Fax: 970.416.7435
Email: Mikal@archsite.com
http:\\www.archsite.com

REVISIONS: PRELIMINARY, NOT FOR CONSTRUCTION

DATE: 2/14/2008

A-170